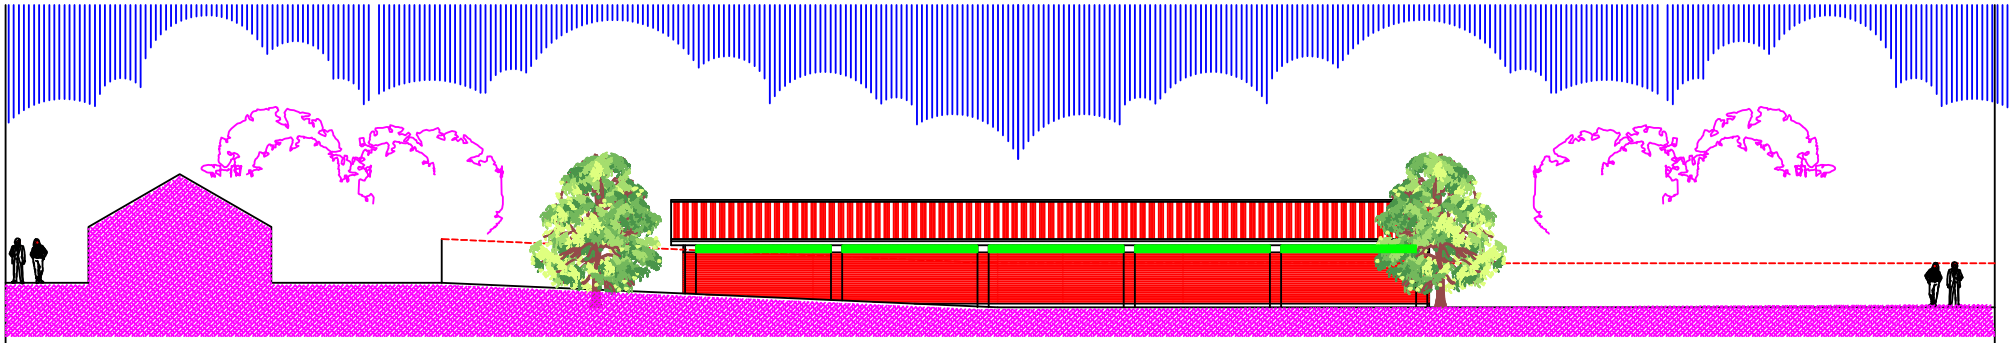

REAR ELEVATION

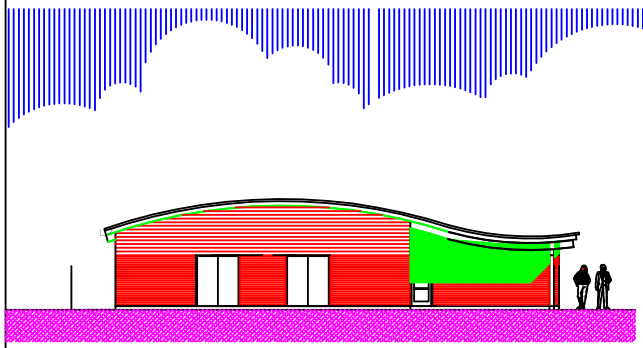

SIDE ELEVATION

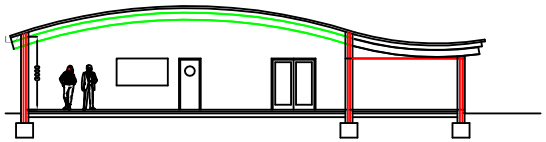

TYPICAL SECTION

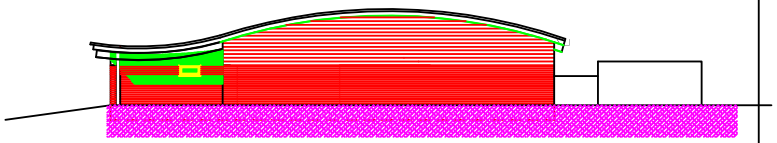

END ELEVATION

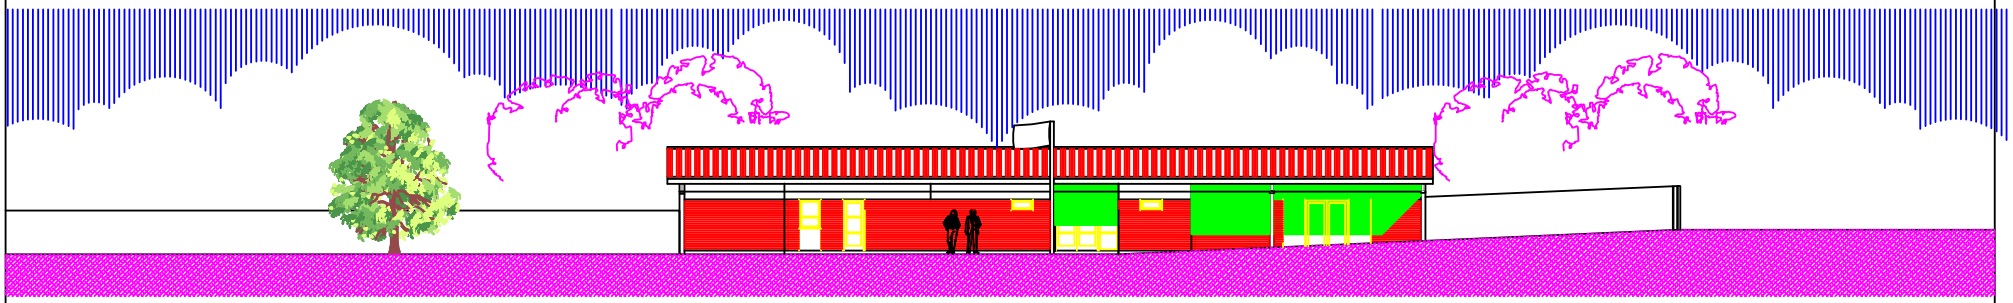

FRONT ELEVATION

REVISION D MAIN ENTRANCE AMENDED - 19/03/07 - PG
REVISION C AMENDED - 18/06/06 - PG

SCALE	1/100
DATE	Nov. 2006
STATUS	PLANNING & BUILDING REGULATIONS
AUTHOR	PG
TITLE	Proposed New Scout Hall
	Blackbrook Road - Fareham
DETAIL	ELEVATIONS
DRAWING No	06/33/04

PETER GALLOWAY PARTNERSHIP
pgp
ARCHITECTS
BURGAN HOUSE, 8/10 EAST STREET,
HAVANT, HAMPSHIRE PO9 1AD
TEL 02392 472628 FAX 02392 472700